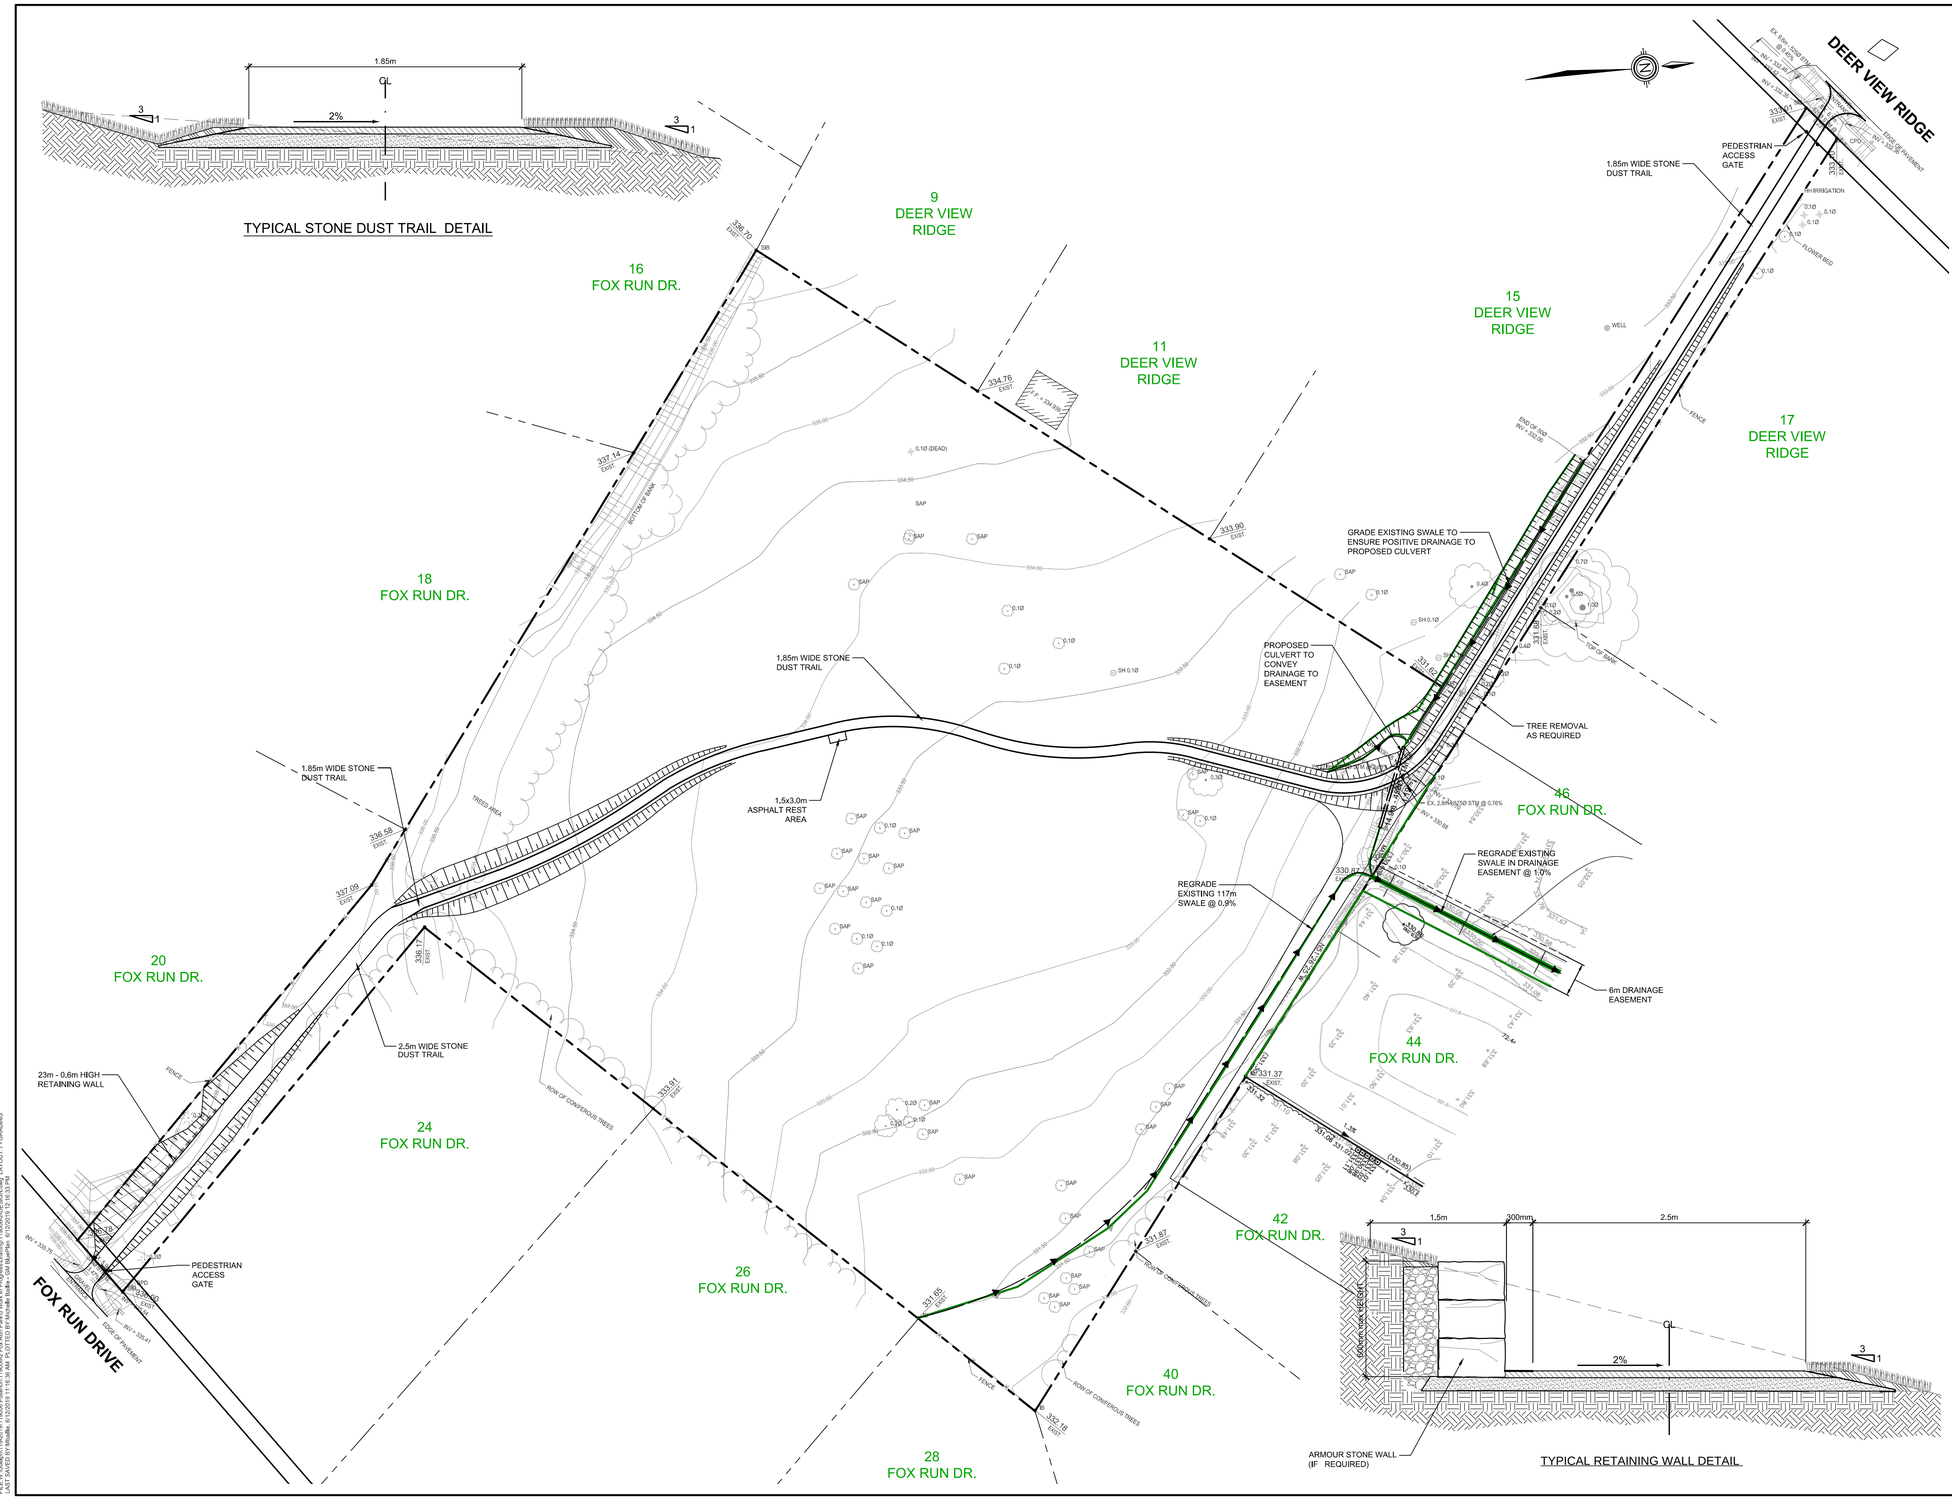

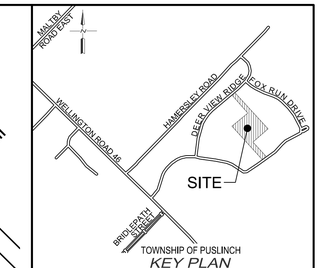

NOTES :

1. TOPOGRAPHIC AND EXISTING CONDITIONS SURVEY COMPLETED BY GM BLUEPLAN ENGINEERING ON MARCH 28, 2019.
2. LEGAL FABRIC PROVIDED BY BLACK, SHOEMAKER, ROBINSON & DONALDSON LTD. ONTARIO LAND SURVEYORS, REFERENCE NUMBER 19-14-871-00-A, DATED MARCH 18, 2019.

5 0 5 10 20
1:500 (m)

BENCH MARKS :

CITY OF GUELPH BM# 391
TRAFFIC CONTROL BASE AT NW CORNER OF CLAIR RD. AND GORDON ST.
ELEV = 340.33m

THE POSITION OF POLE LINES, CONDUITS, WATERMAINS, SEWERS AND OTHER UNDERGROUND AND OVERGROUND UTILITIES AND STRUCTURES IS NOT NECESSARILY SHOWN ON THE CONTRACT DRAWINGS, AND, WHERE SHOWN, THE ACCURACY OF THE POSITION OF SUCH UTILITIES AND STRUCTURES IS NOT GUARANTEED.

BEFORE STARTING WORK, THE CONTRACTOR SHALL INFORM HIMSELF OF THE EXACT LOCATION OF ALL SUCH UTILITIES AND STRUCTURES, AND SHALL ASSUME ALL LIABILITY FOR ANY DAMAGE TO THEM.

PRELIMINARY
GM Blueplan Engineering

NO.	DATE	REVISION DESCRIPTION	CHKD
1.	2019-06-12	ISSUED FOR DISCUSSIONS	A.P.

GM BluePlan ENGINEERING
GUELPH | OWEN SOUND | LISTOWEL | KITCHENER | LONDON | HAMILTON | GTA
650 WOODLAWN ROAD WEST, BLOCK C, UNIT 2, GUELPH, ON N1K 1B8
TEL. 519-824-6150 www.gmblueplan.ca

FOX RUN PARK

MULTI-USE TRAIL

FOX RUN DRIVE
TOWNSHIP OF PUSLINCH

PROPOSED TRAIL CONCEPT

DRAWN BY :	APPROVED BY :	PROJECT NO. :	DRAWING NO. :
J.B.	A.P.	119006-2	1
DESIGNED BY :	DATE :	SCALE :	
A.P.	APRIL 2019	1:500	

FILE:W:\Guelph\119-2019\119006 Puslinch\119006-2 Fox Run Park\0 Work In Progress\Drafting\119006-2-DESIGN.dwg LAYOUT:1 - GRADING
LAST SAVED BY:Mbolte, 6/12/2019 11:16:36 AM PLOTTED BY:Michelle Bolte - GM BluePlan 6/12/2019 12:53:37 PM